

MONUMENT RECORD
State of Indiana - County of Monroe

Section: 24

Township: 10 North

Range: 1 West

Corner ID: Wash W-15


Monument Description & Remarks: Found Sandstone marked with new and old pink flagging at Center 1/4 of section. Sandstone measured 0.2' x 0.6' x 0.3' out of ground; SW 1/4 of stone broken off yet still intact with supporting rebar.

References on file in the County Surveyor's Office: Survey by Mike Mundy, R.L.S. No. 880014, recorded in Book 3, Page 205, Recorder's Office. Referenced by B. Vollmer, R.L.S., Morgan Monroe State Forest records.



RECOVERY TIE DRAWING


Field Book 98-01 Page No. 45

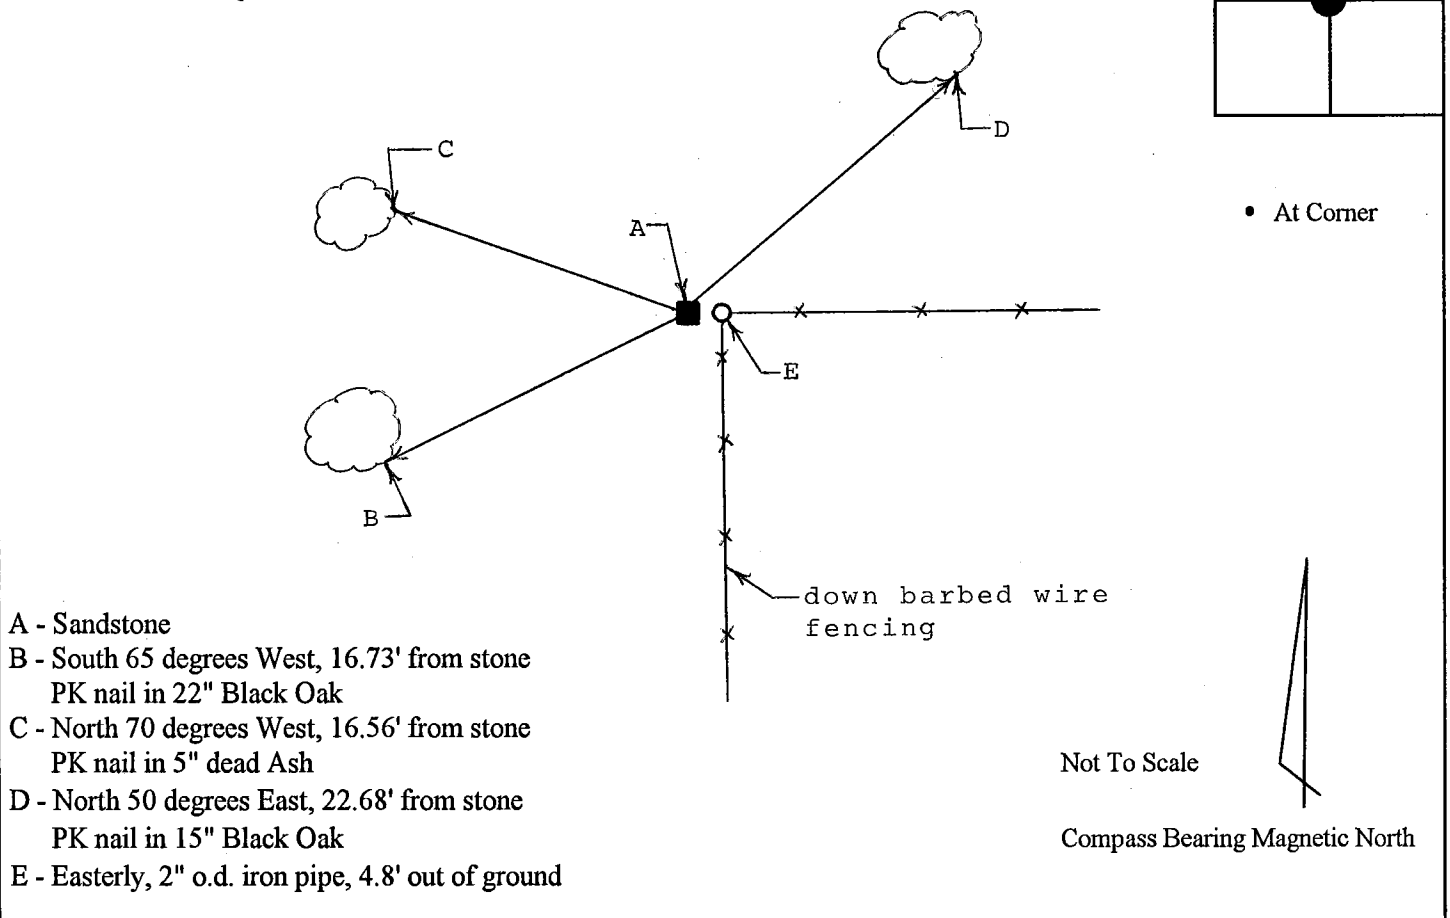USGS Hindustan Quad



I, Kevin P. Enright, Monroe County Surveyor, hereby certify that this document was prepared under my direction in accordance with the provisions of Section 36-2-12-1 of the Indiana Code; and the above data is given under my hand and seal this 3rd day of March, 1998.

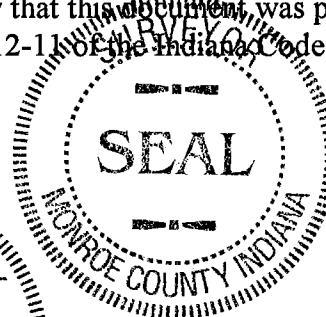

Administered by: Surveyor Review Board

MONUMENT RECORD

Corner I.D. #


W-15

STATE OF INDIANA - COUNTY OF MONROE

Section Twenty-four(24), Township 10 North, Range 1 West

Monument Description & Remarks: Rectangular Stone, 6" x 4", found at center of section. Stone was exposed 1.5" and split along one side and reinforced by 2 rebars; adjacent to a 1.5" hollow pipe 4.5' tall. Witnessed 12/89.

Recovery Tie Drawing

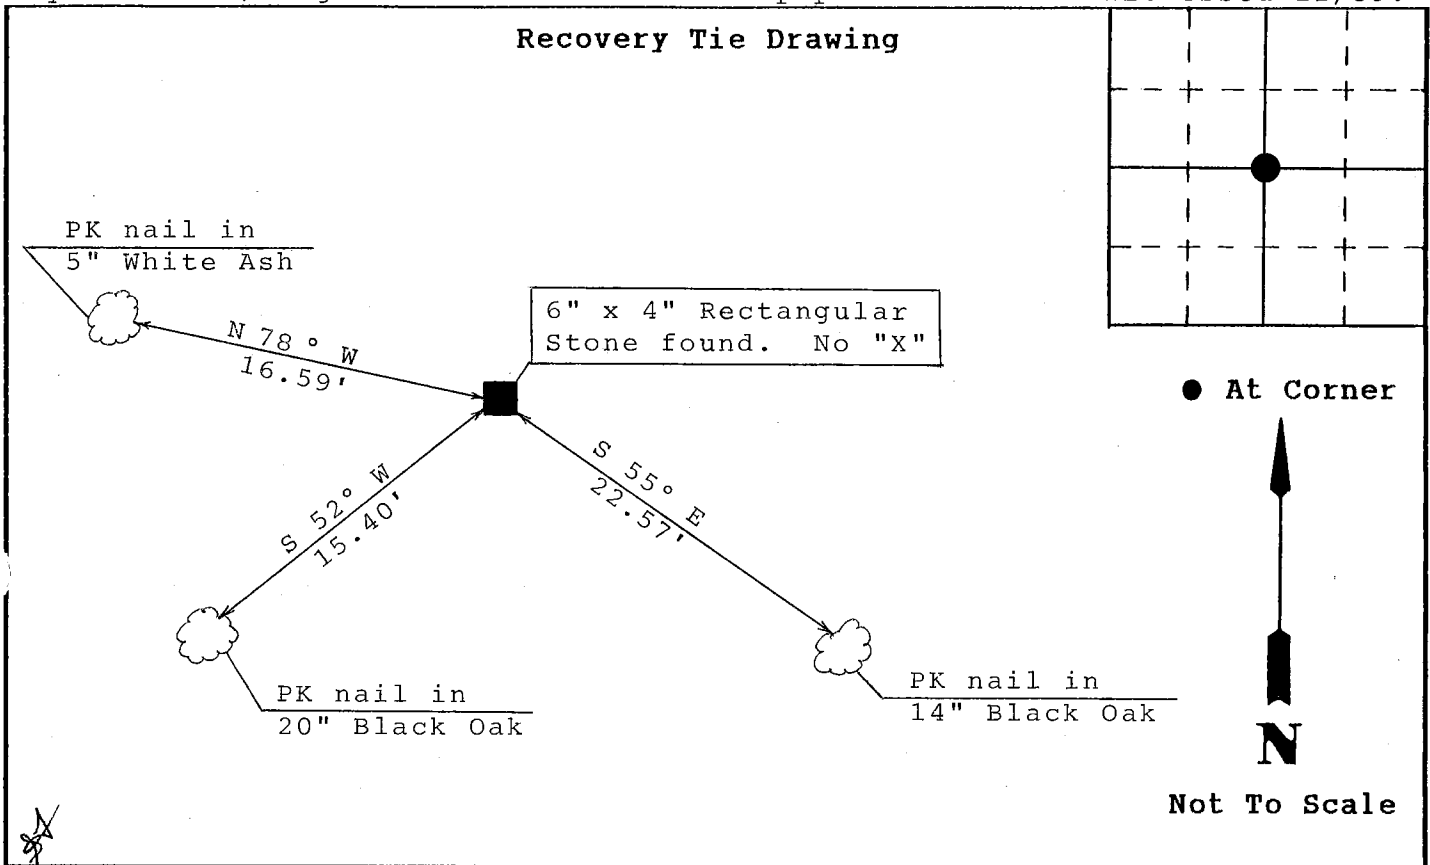

State of Indiana

County of Monroe

I, Michael W. Friley, County Surveyor, hereby certify that this document was prepared under my direction in accordance with the provisions of Section 17-3-64-4 through 17-3-64-8 of the Indiana Code, being Acts of 1965, Chapter 319; and the above data is given under my hand and seal this 14th day of October, 1993 A.D.

Space
Reserved For
Recording
Officer

Indiana Registered Land Surveyor No. _____ or

Morgan-Monroe State Forest
United States Government Agency

David C. Vadas, Timber Specialist
Title

Field Book:

n/a

Page:

n/a

SECTION 24, T 10 N, R 1 W

On 06/09/83, a boundary line recon. was completed as follows: the west side of E $\frac{1}{2}$, NE $\frac{1}{4}$ was located by establishing a straight line between an old metal boundary sign and a brace wire extending from a large scarlet oak, both found on the N section line, and a corner post of a well-maintained fence on the E-W mid-section line. Old fence wire substantiated this location. The S side of E $\frac{1}{2}$, NE $\frac{1}{4}$ is the before mentioned well-maintained fence. The E side of E $\frac{1}{2}$, NE $\frac{1}{4}$ was located by compassing S from a pipe found along State Forest Rd. at the NE section corner. Two pipes that are 135 ft. apart on a N-S line are near this section corner. I believe the most northerly pipe to be the true section corner. State Forest Rd. follows most of the E side E $\frac{1}{2}$, NE $\frac{1}{4}$.

Darrell Breedlove, Timber Specialist

2. In Jan., 1984, some of the N half of the W line of NE $\frac{1}{4}$, NE $\frac{1}{4}$ was painted with orange paint on the state side in the area of a timber sale in C12 T12.

Darrell Breedlove, Timber Specialist

3. In December of 1988, Bob Vollmer and crew surveyed the following lines in this section to settle a corner location located at the N $\frac{1}{2}$ mile line: N, S, & E lines of the E $\frac{1}{2}$ of the NE $\frac{1}{4}$, Sec. 24. A #3 rebar was placed at the SE corner of this 80 acre piece which was measured from the pipe that was 38.0' south which marked the W $\frac{1}{2}$ corner of the adjacent section in T10N, R1E. Also, the pines along the S line of the NE $\frac{1}{4}$, Sec. 24 were all tied into by the survey, those included some used for the Wheeler Rescue Mission Survey. Also, a few offsets were shot along the W line of the SE $\frac{1}{4}$, NE $\frac{1}{4}$, Sec 24 for establishing the State's west line. The stone at the center of this section was also tied into and was witnessed by me on Dec. 14, 1988 as follows:

S 55° E 14" BLO 125° at 22.57' ✓
 N 82° W 05" WNA 282° at 16.59' ✓
 S 52° W 20" BLO 232° at 15.40' ✓

Rectangular Stone is 6" x 4", exposed 1.5"; split along one side and reinforced by 2 #5 rebars, adjacent to a 1.5" hollow pipe that is 4.5' tall. witnessed at 4:09pm, no "+" evident. weather overcast and 50°. Measurements from stone to PK nail in witness tree.

David C. Vadas, Timber Specialist

David C. Vadas